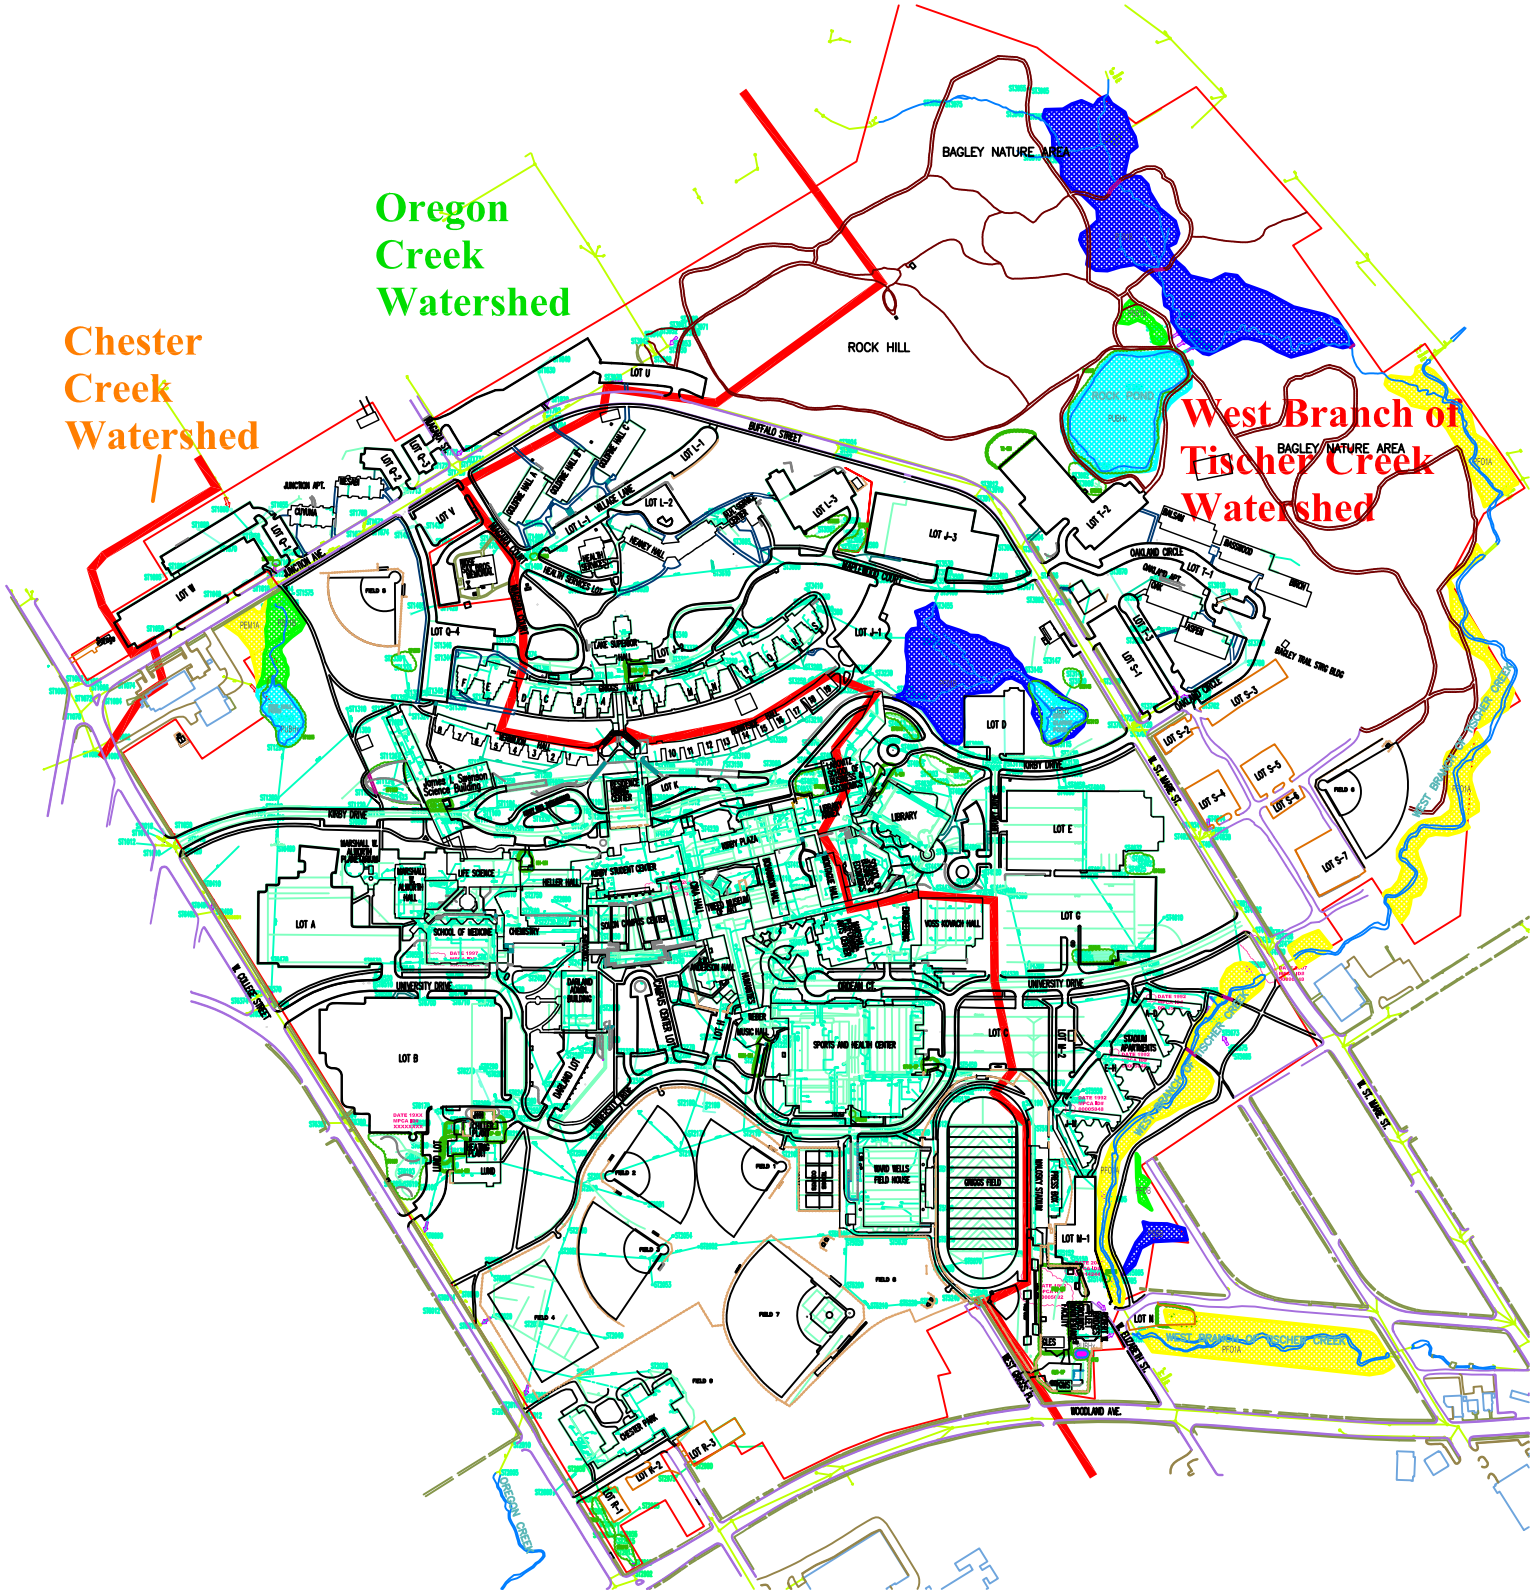

University of Minnesota Duluth
Facilities Management
241 Darland Admin Bldg
10 University Drive
Duluth, MN 55812-2496
218-726-8262

UMD Storm Sewer

Project

Scale
Not to Scale

Date
4/01/09

Sheet
1 of 1

Maintained by
Facilities Management

Contact
Erik Larson @ (218) 726-6915

CAD dwg file
L:\Map\UMD\(Title Site Util Stormzone)