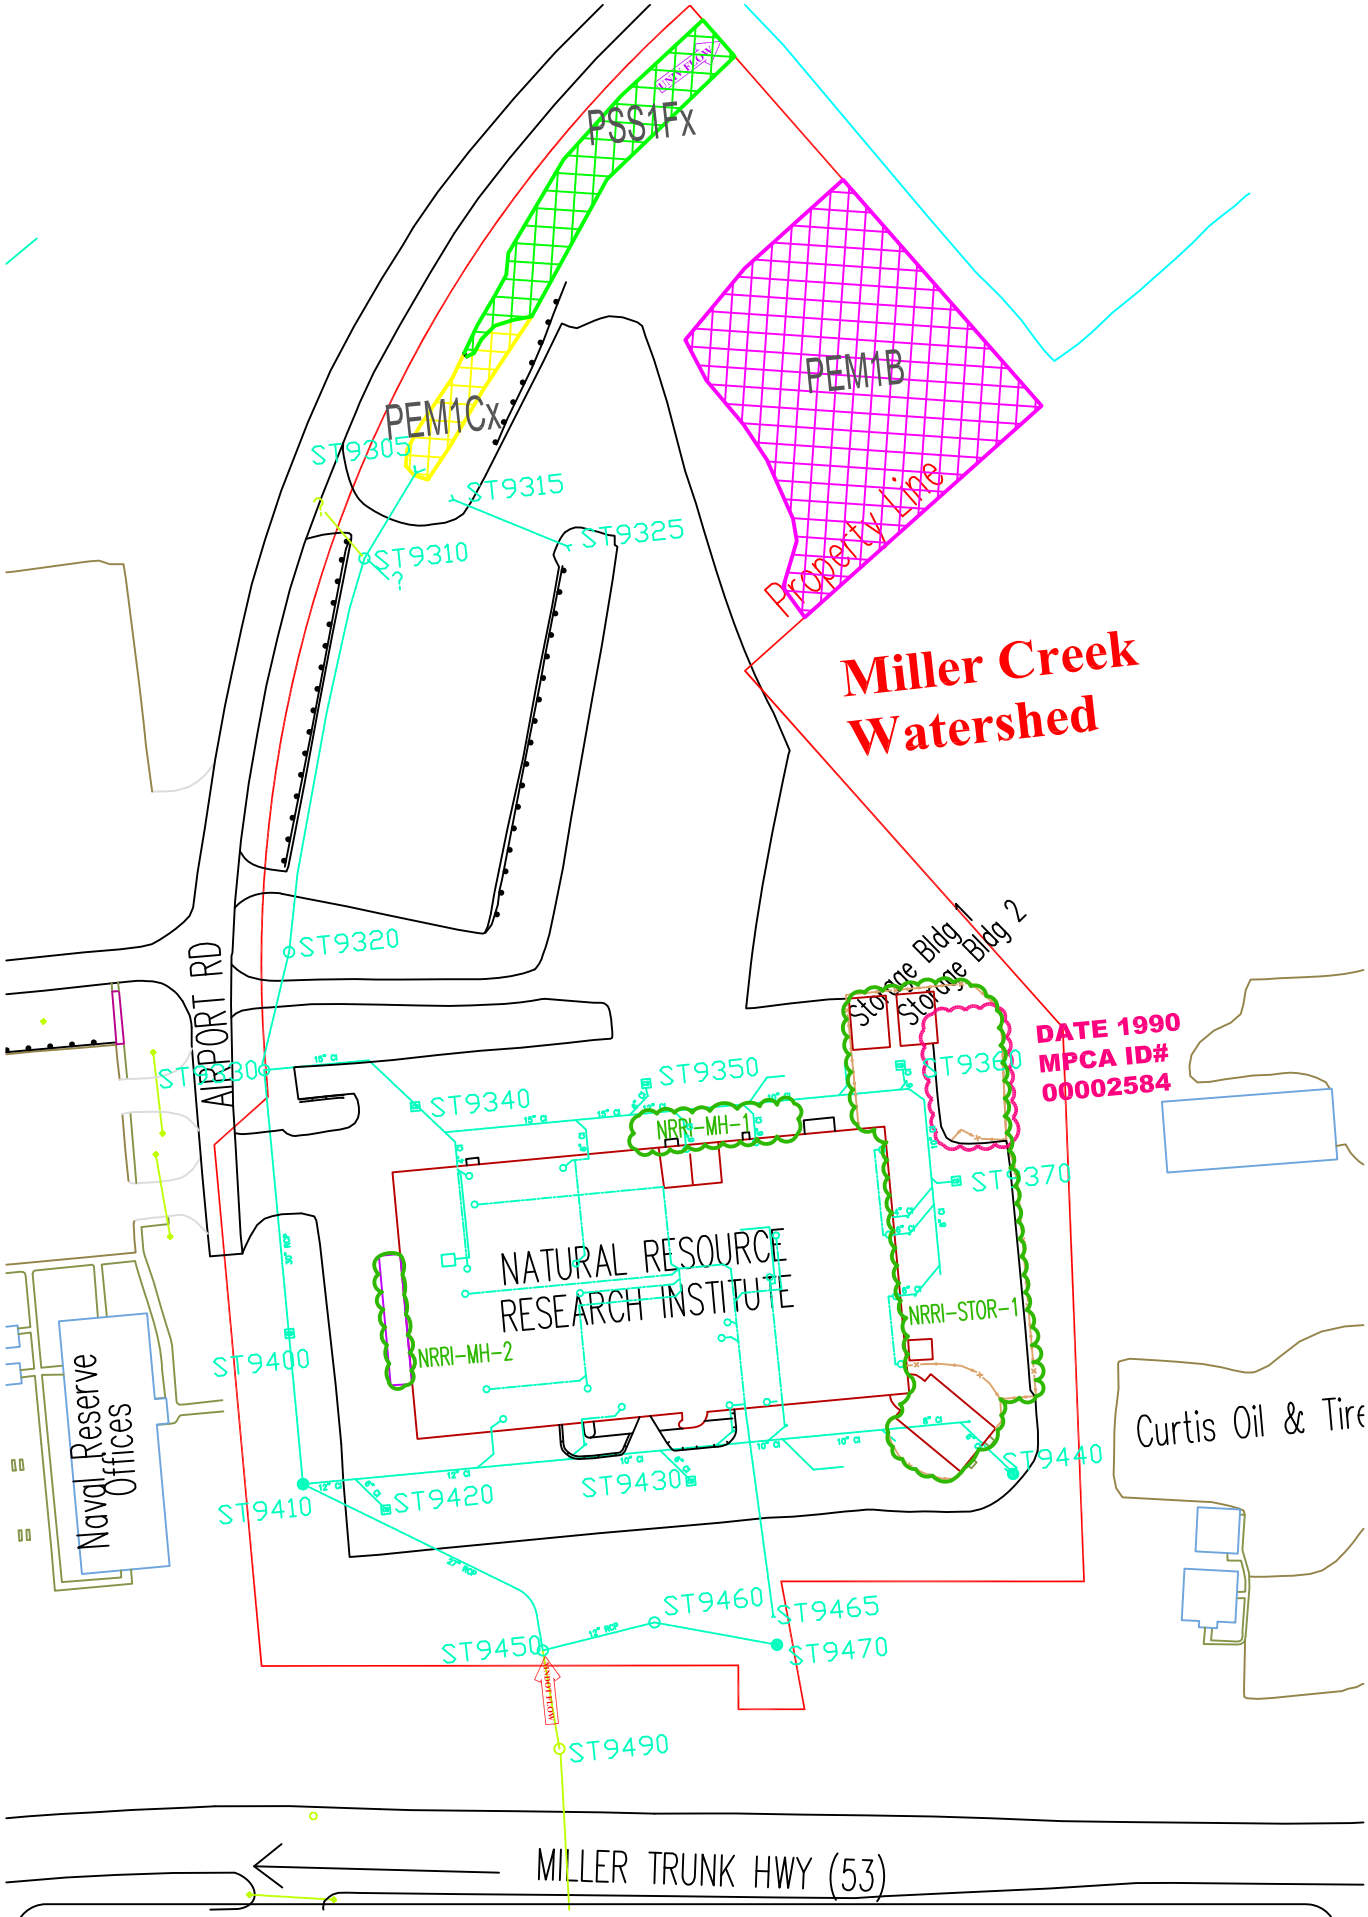

University of Minnesota Duluth
Facilities Management
241 Darland Admin Bldg
1049 University Drive
Duluth, MN 55812-2496
218-726-8202

UMD NRRI Storm Sewer

Project
Scale: Not to Scale
Date: 3/31/2009
Sheet: 1 of 1

Maintained by: Facilities Management
Contact: Bob Lorenz @ (218) 726-6919
C:\CD\Aug 08\ L:\Maps\Utils\Utils NRRI.